

DA

ALTERATIONS AND ADDITIONS

22 EVERGLADES CRESCENT, WOY WOY, LOT 113 DP 212286

DRAWING INDEX		
DRAWING #	DRAWING NAME	REV
DA - 00	COVER SHEET	
DA - 01	SITE PLAN & SITE ANALYSIS	
DA - 02	EXISTING FLOOR PLAN	
DA - 03	PROPOSED GROUND FLOOR PLAN	
DA - 04	PROPOSED FIRST FLOOR PLAN	
DA - 05	PROPOSED ROOF	
DA - 06	WINDOW SCHEDULE	
DA - 07	ELEVATIONS	
DA - 08	ELEVATIONS	
DA - 09	SECTION	
DA - 10	BASIX	





ACCREDITED
BUILDING DESIGNER





thinking made visual

Mobile: 0411 569 167
Email: designs@nahilldesigns.com.au
Website: www.nahilldesigns.com.au

DA ONLY. NOT FOR CONSTRUCTION

OR CONSTRUCTION

WRITTEN DIMENSIONS SHALL TAKE PREFERENCE OVER SCALING CONFIRM ALL DIMENSIONS, SETOUTS, LEVELS & ALL ASPECTS OF THE WORKS. ANY CORRECTIONS OR AMBIGUITY IS TO BE RESOLVED BEFORE COMMENCING WORKS OR FABRICATION WINDOW SIZES SHOWN ARE NOMINAL (HEIGHT WIDTH) IE 2124 = 2.1m x 2.4m ADJUST TO THE MANUFACTURERS STANDARD SIZES ALL LEVELS AND HEIGHTS INDICATED ARE TO AUSTRALIAN HEIGHT DATUM UNLESS OTHERWISE SPECIFICALLY REFERENCED						
REVISION	CLIENT	PROJECT	DRAWING TITLE			
No	DESCRIPTION	DATE	DAWSON	ALTERATIONS AND ADDITIONS	COVER SHEET	
01	DA	29/07/2026				
			22 EVERGLADES CRESCENT, WOY WOY LOT 113 & DP 212286	SCALE - 1:1 @A3		
				DATE -		
				DESIGNED - NAH		
				DRAWING No -	JOB NO.	REVISION-
				DA - 00	26003	1
			THESE DRAWINGS ARE UNDER COPYRIGHT & ARE THE PROPERTY OF N A HILL DESIGNS. THEY MAY NOT BE REPRODUCED OR COPIED WITHOUT PERMISSION OF N A HILL DESIGNS. ALL DIMENSIONS ARE TO BE VERIFIED AND CONFIRMED BY THE BUILDER PRIOR TO THE COMMENCEMENT OF WORKS.			

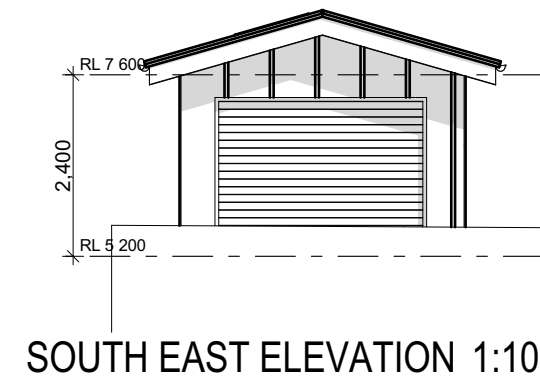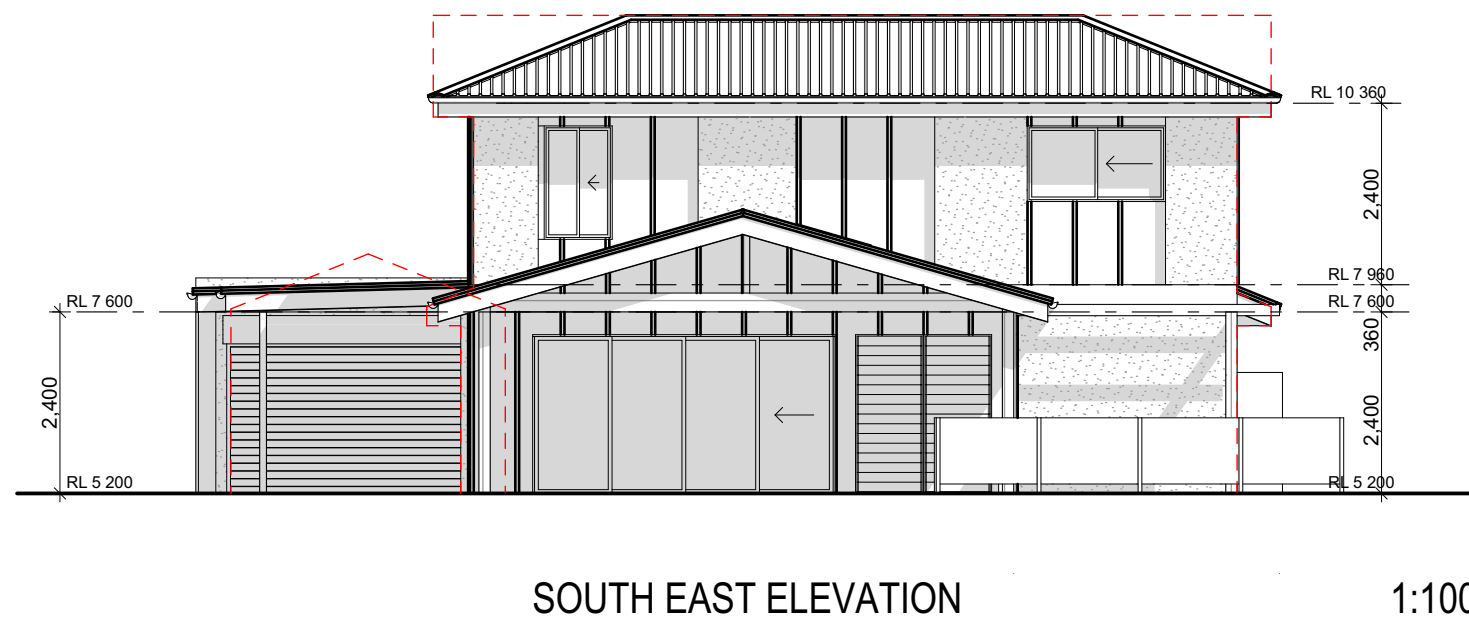


DA ONLY. NOT FOR CONSTRUCTION

Mobile: 0411 569 167
Email: designs@nahilldesigns.com.au
Website: www.nahilldesigns.com.au

REVISION			CLIENT	PROJECT	DRAWING TITLE		
No	DESCRIPTION	DATE					
01	DA	29/07/2026	DAWSON	ALTERATIONS AND ADDITIONS	ELEVATIONS		
				22 EVERGLADES CRESCENT, WOY WOY LOT 113 & DP 212286	THESE DRAWINGS ARE UNDER COPYRIGHT & ARE THE PROPERTY OF N A HILL DESIGNS. THEY MAY NOT BE REPRODUCED OR COPIED WITHOUT PERMISSION OF N A HILL DESIGNS. ALL DIMENSIONS ARE TO BE VERIFIED AND CONFIRMED BY THE BUILDER PRIOR TO THE COMMENCEMENT OF WORKS.		
					SCALE - 1:100 @A3		
					DATE -		
					DESIGNED - NAH		
					DRAWING No - DA - 07	JOB NO. 26003	REVISION- 1

WRITTEN DIMENSIONS SHALL TAKE PREFERENCE OVER SCALING CONFIRM ALL DIMENSIONS, SETOUTS, LEVELS & ALL ASPECTS OF THE WORKS. ANY CORRECTIONS OR AMBIGUITY IS TO BE RESOLVED BEFORE COMMENCING WORKS OR FABRICATION WINDOW SIZES SHOWN ARE NOMINAL (HEIGHT WIDTH) IE 2124 = 2.1m x 2.4m ADJUST TO THE MANUFACTURERS STANDARD SIZES
ALL LEVELS AND HEIGHTS INDICATED ARE TO AUSTRALIAN HEIGHT DATUM UNLESS OTHERWISE SPECIFICALLY REFERENCED

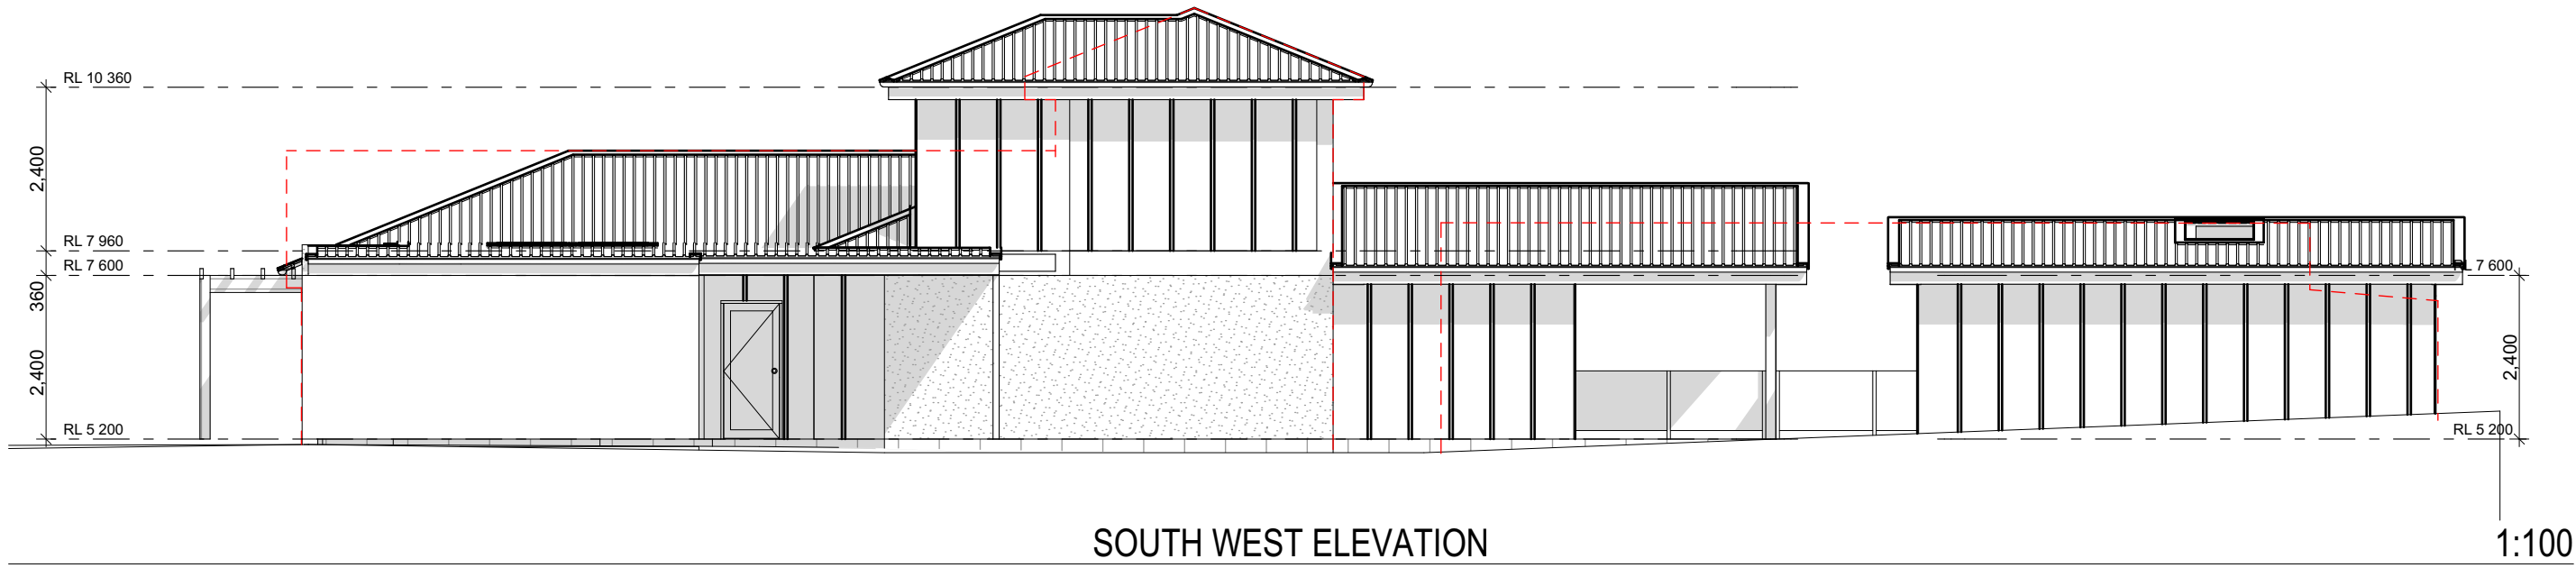

bdaa
ACCREDITED
BUILDING DESIGNER

N A HILL DESIGNS

thinking made visual

Mobile: 0411 569 167
Email: designs@nahilldesigns.com.au
Website: www.nahilldesigns.com.au

DA ONLY. NOT FOR CONSTRUCTION

REVISION			CLIENT	PROJECT	DRAWING TITLE		
No	DESCRIPTION	DATE					
01	DA	29/07/2026	DAWSON	ALTERATIONS AND ADDITIONS	ELEVATIONS		
				22 EVERGLADES CRESCENT, WOY WOY LOT 113 & DP 212286			
					DA - 08		
					26003		
					1		

WRITTEN DIMENSIONS SHALL TAKE PREFERENCE OVER SCALING CONFIRM ALL DIMENSIONS, SETOUTS, LEVELS & ALL ASPECTS OF THE WORKS. ANY CORRECTIONS OR AMBIGUITY IS TO BE RESOLVED BEFORE COMMENCING WORKS OR FABRICATION WINDOW SIZES SHOWN ARE NOMINAL (HEIGHT WIDTH) IE 2124 = 2.1m x 2.4m ADJUST TO THE MANUFACTURERS STANDARD SIZES

ALL LEVELS AND HEIGHTS INDICATED ARE TO AUSTRALIAN HEIGHT DATUM UNLESS OTHERWISE SPECIFICALLY REFERENCED

SCALE - 1:100 @A3

DATE -

DESIGNED - NAH

DRAWING No -

THESE DRAWINGS ARE UNDER COPYRIGHT & ARE THE PROPERTY OF N A HILL DESIGNS. THEY MAY NOT BE REPRODUCED OR COPIED WITHOUT PERMISSION OF N A HILL DESIGNS. ALL DIMENSIONS ARE TO BE VERIFIED AND CONFIRMED BY THE BUILDER PRIOR TO THE COMMENCEMENT OF WORKS.