


NOT FOR CONSTRUCTION

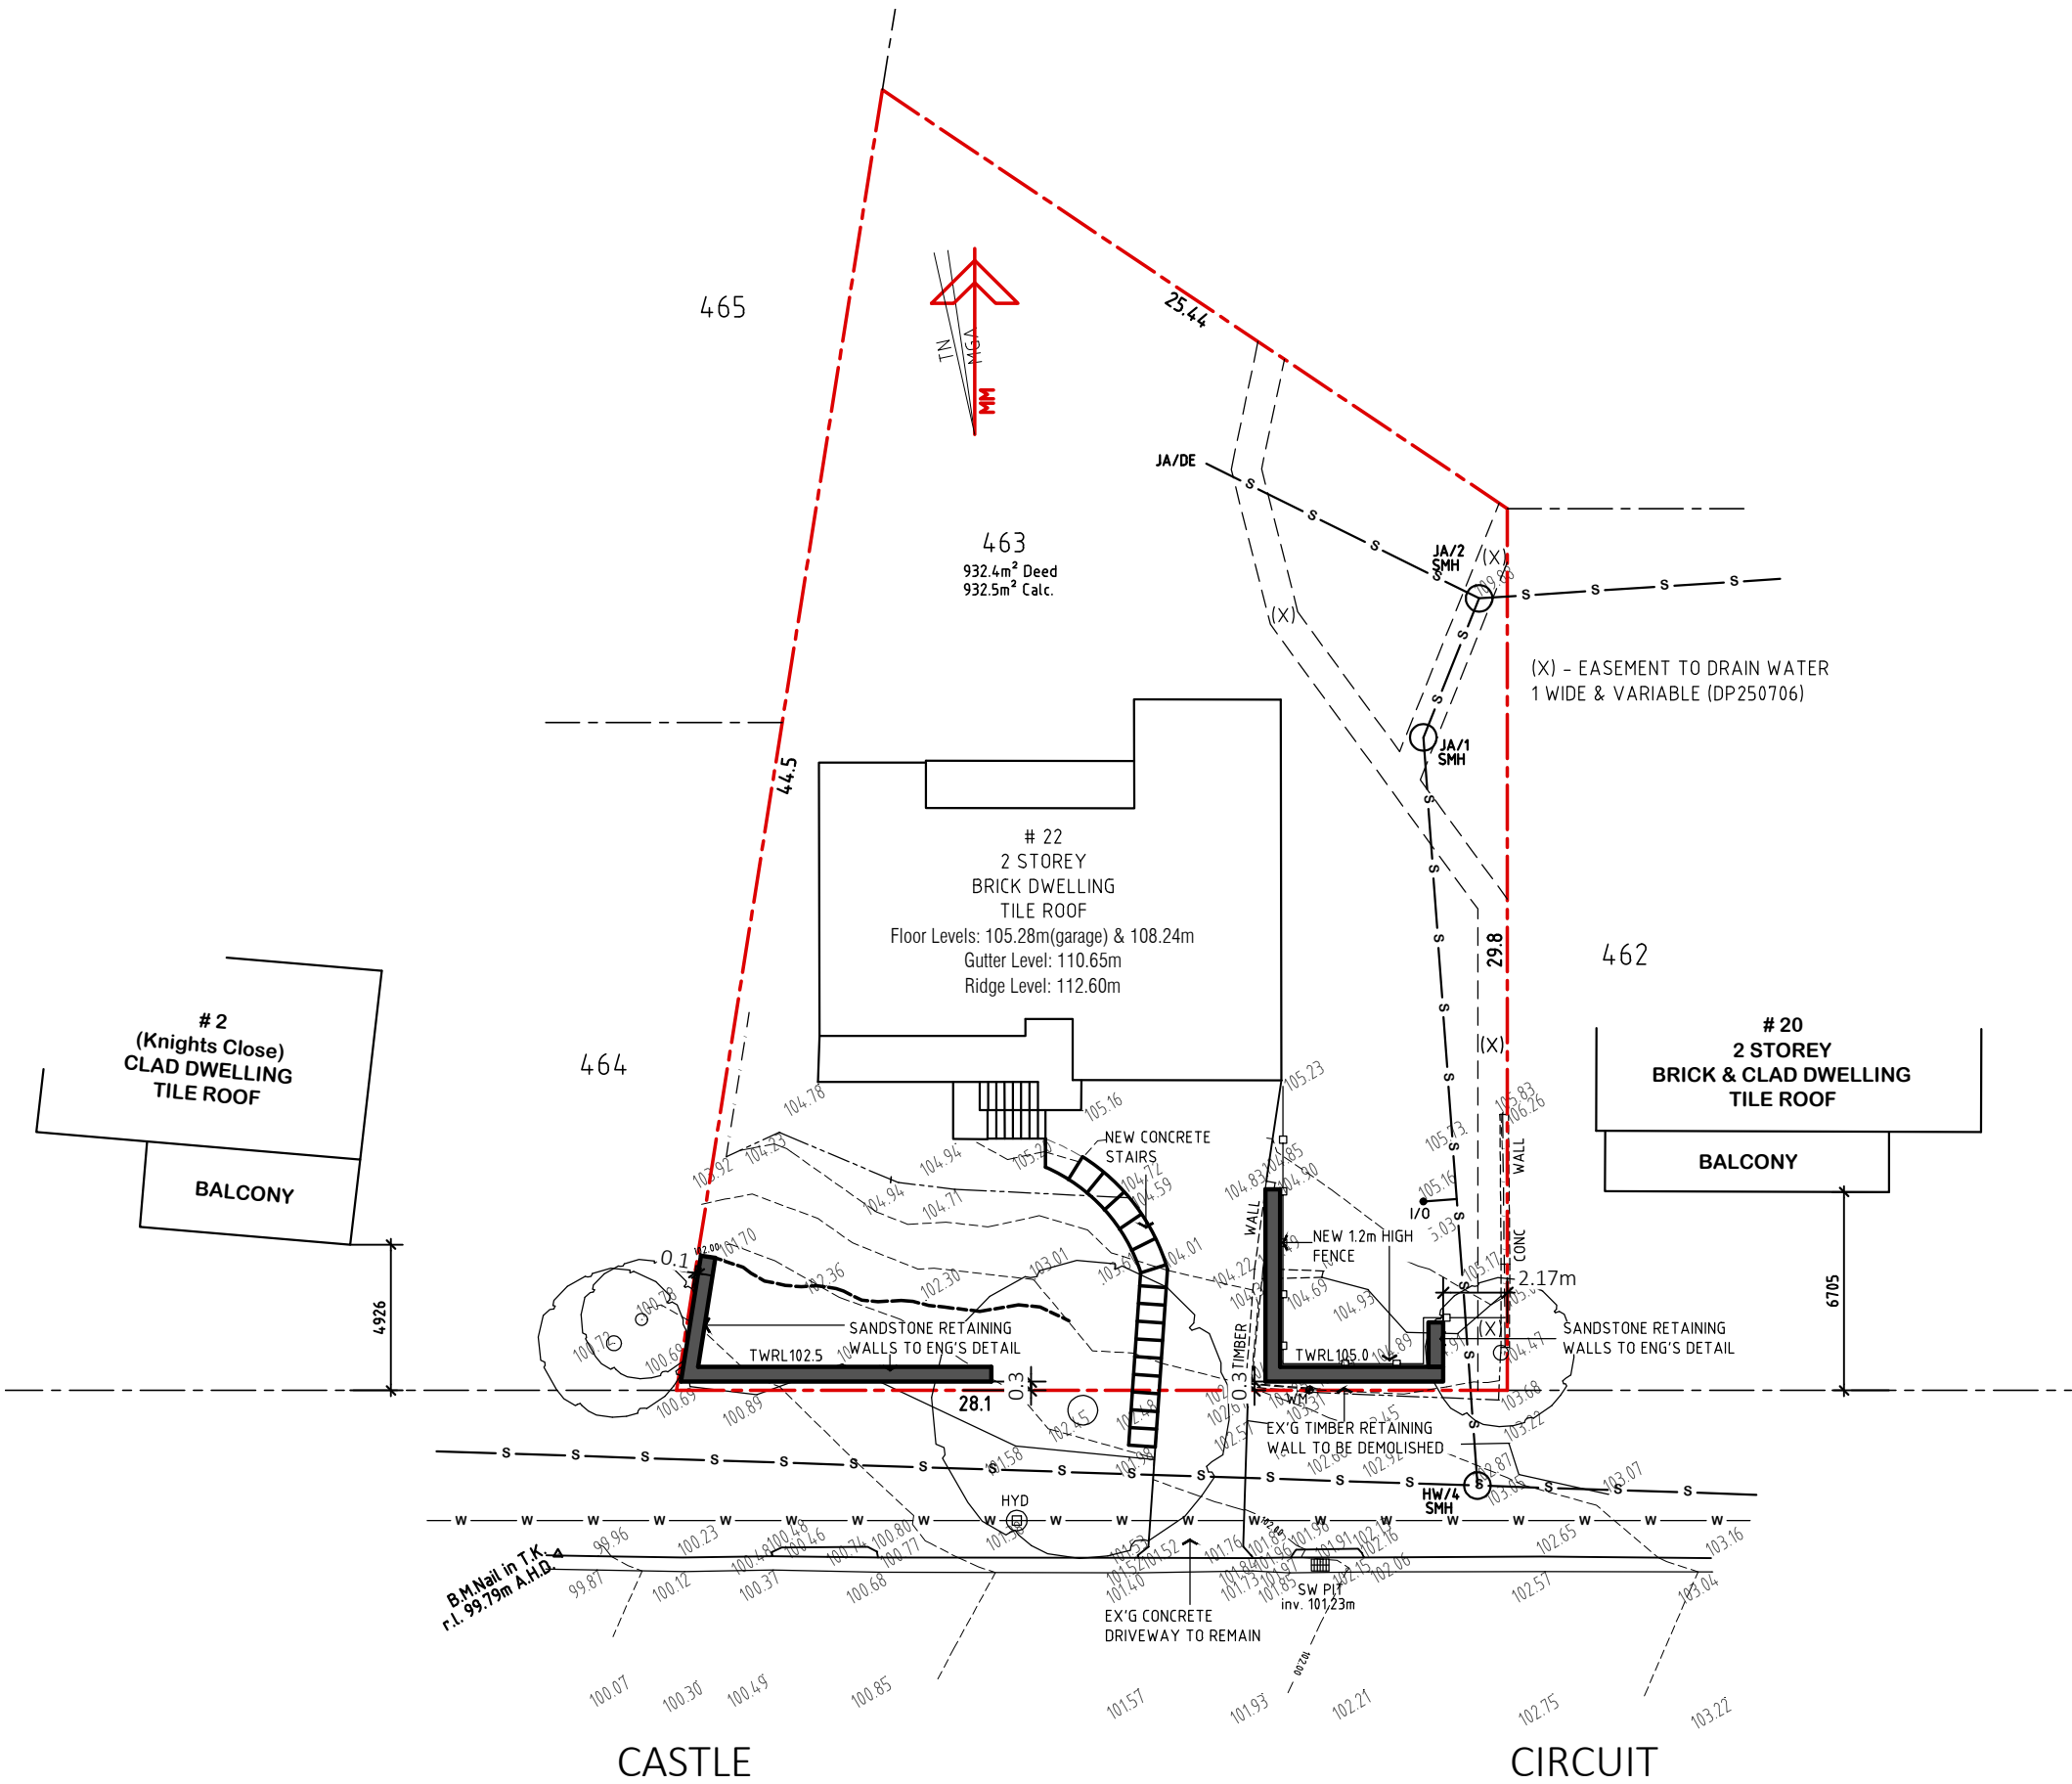

- GENERAL NOTES**
- ALL CONSTRUCTION TO COMPLY WITH THE CURRENT PROVISIONS OF THE NATIONAL CONSTRUCTION CODE OF AUSTRALIA (N.C.C.) & ANY APPLICABLE AUSTRALIAN STANDARD
 - SITE INFORMATION SHOWN ON THIS DRAWING HAS BEEN SUPPLIED BY OTHERS. NO RESPONSIBILITY IS TAKEN FOR ITS AUTHENTICITY OR ACCURACY.
 - THE BUILDER SHALL VERIFY LOCATION OF SERVICES, VEGETATION AND DIMENSIONS PRIOR TO COMMENCEMENT, ANY DISCREPANCIES SHOULD BE REPORTED TO THE DESIGNER
 - FIGURED DIMENSIONS TO BE TAKEN IN PREFERENCE TO SCALE
 - DIMENSIONS ARE IN MILLIMETRES U.N.O.
 - ALL DIMENSIONS SHALL BE CHECKED AND VERIFIED BY THE BUILDER PRIOR TO COMMENCEMENT OF WORKS.
 - ALL REINFORCED CONCRETE SHALL BE IN ACCORDANCE WITH ENGINEER'S DETAIL DRAWINGS

M.J.CASSIDY & ASSOC. PTY.LTD. - 33 HANLAN ST (5TH) NARARA 2250 0437291376
THESE DRAWINGS & DESIGNS ARE THE PROPERTY OF M.J.CASSIDY & ASSOCIATES PTY.LTD.
AND SHALL NOT BE REPRODUCED WITHOUT EXPLICIT WRITTEN CONSENT OF THE OWNER

MJC

Date OCT. 2025
Drawn MJC

Ref.No. 2510_0501
Client STEWART

Location 22 CASTLE CIRCUIT
UMINA NSW

Drawing SITE PLAN

Rev.	Date	Description
Revision		
Scale 1 : 250 @ A3		
A01		

