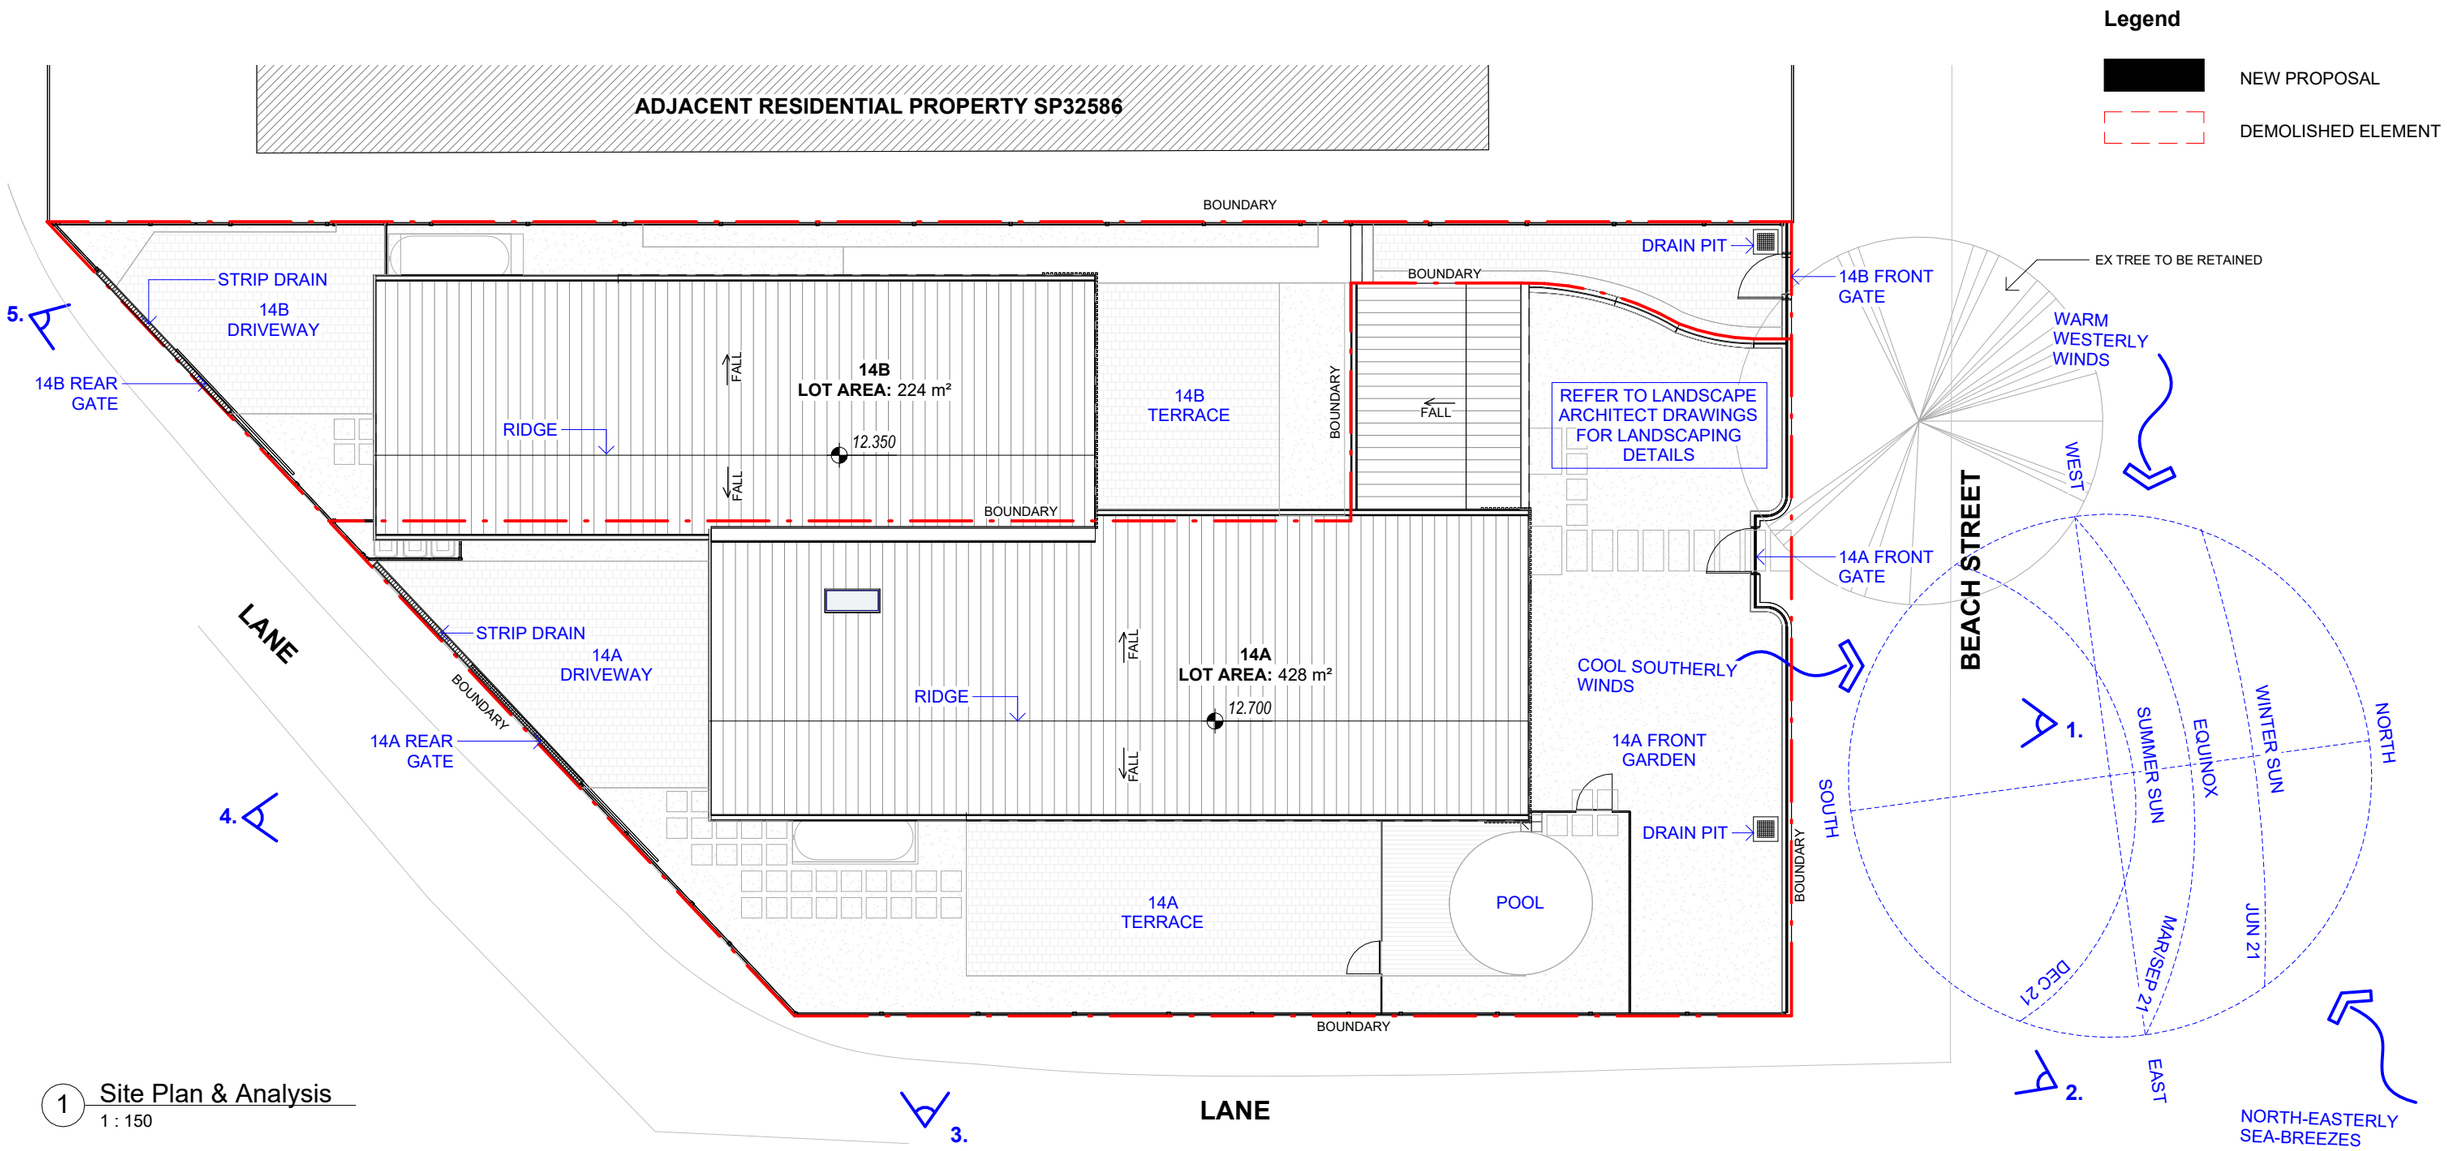

1 Site Plan & Analysis
1 : 150

VIEW 1: FROM BEACH ST SOURCE: GOOGLE STREET VIEW

VIEW 2: FROM BEACH ST SOURCE: GOOGLE STREET VIEW

VIEW 3: FROM THE LANE SOURCE: GOOGLE STREET VIEW

VIEW 4: FROM THE LANE SOURCE: GOOGLE STREET VIEW

VIEW 5: FROM THE LANE SOURCE: GOOGLE STREET VIEW

NININ

hello@ninin.com.au
nininstudio.com.au

Notes

1. Refer to the architects drawings for all architectural, structural and mechanical works and services.
2. All construction to comply with relevant codes and standards.
3. Vertical dimensions taken from the finished floor line.
4. All dimensions to be checked on site prior to commencing works.
5. Do not scale from drawings - check measurements on site.

Project	Project Number	Drawing Name	Issue	Drawing Number
14 Beach St, Ettalong Beach NSW 2257	BEE014	Site Plan & Analysis	For DA	DA002
Client		**Date**	**Revision**	**Scale / Format**
Mimi and Tom Carr		14/06/26	D	1 : 150