

NOTES:
ANY ELECTRONIC FILE IS PROVIDED WITHOUT WARRANTY AND SHOULD ONLY BE USED IN CONJUNCTION WITH THE SUPPLIED PDF/PAPER COPY OF THIS PLAN. DO NOT SCALE- USE FIGURED BEARINGS AND DISTANCES ONLY. ANY PERMITTED DOWNLOADING, ELECTRONIC STORAGE, DISPLAY, PRINT OR COPY OR REPRODUCTION OF THIS SURVEY MUST CONTAIN NO ALTERATION OR ADDITION TO THE ORIGINAL SURVEY

THIS SURVEY IS ONLY TO BE USED FOR THE PURPOSE OF DESIGNING NEW CONSTRUCTIONS IF CONSTRUCTION IS INTENDED TO BE TAKEN ON OR ADJACENT TO THE PROPERTY. BOUNDARIES, THE BOUNDARIES OF THE LAND MUST BE MARKED OR THE BUILDING SET OUT.

THIS PLAN IS PREPARED FOR HARBOUR PLANNING PTY LTD. THE PURPOSE OF THIS SURVEY WAS TO OBTAIN HYDROGRAPHICAL AND TOPOGRAPHICAL DETAIL AS REPRESENTED ON THIS PLAN.

THE BOUNDARIES HAVE BEEN SURVEYED AND DETERMINED FROM INFORMATION AVAILABLE ON THE PUBLIC RECORD. THE BOUNDARIES SHOWN HEREON WERE NOT MARKED AT THE TIME OF THIS SURVEY AND THE RELATIONSHIP OF IMPROVEMENTS TO BOUNDARIES ARE DIAGRAMMATIC. DISTANCES TO BOUNDARIES AND ALL SETOUT DIMENSIONS FOR CONSTRUCTION SHOULD BE SUBJECT TO FURTHER SURVEY.

LEVELS AND POSITIONS OF IMPROVEMENTS OF ADJOINING PROPERTIES ARE APPROXIMATE AND HAVE BEEN MEASURED BY INDIRECT SURVEY METHODS WITHOUT ENTERING THE PROPERTIES AND ARE INDICATIVE ONLY.

THE ARCHITECT/DRAFTPERSON AND BUILDER SHOULD VERIFY ALL DIMENSIONS SHOWN ON THIS PLAN PRIOR TO COMMENCEMENT OF ANY DESIGN AND CONSTRUCTION FOR CONFIRMATION OF THIS SURVEY. ANY DISCREPANCIES SHOULD BE CLARIFIED IN WRITING WITH JOHN R. HOLT SURVEYORS P/L PRIOR TO DESIGN AND CONSTRUCTION. ONLY VISIBLE SERVICES HAVE BEEN LOCATED. PRIOR TO ANY DESIGN, DEMOLITION, EXCAVATION OR CONSTRUCTION ON THE SITE, THE RELEVANT SERVICE AUTHORITIES SHOULD BE CONTACTED FOR LOCATION OF UNDERGROUND SERVICES AND DETAILED LOCATION OF ALL SERVICES. THIS NOTE IS AN INTEGRAL PART OF THIS PLAN.

THE DEVELOPER/OWNER/ARCHITECT AND ALL REMAINING CONTRACTORS MUST MAKE THEIR OWN INQUIRIES REGARDING THE POSITION OF ALL UNDERGROUND SERVICES. FOR BELOW GROUND SERVICES THERE IS NO ABSOLUTE CERTAINTY AS TO THE POSITION, DEPTH OR LENGTH OF THE SERVICE.

THE DEVELOPER/OWNER/ARCHITECT AND ALL REMAINING CONTRACTORS MUST UTILISE THE FREE DIAL BEFORE YOU DIG SERVICE. TELEPHONE 1100, FAX 1300682077.

THE BOUNDARY DIMENSIONS AND ORIENTATION OF NORTH HAVE BEEN DETERMINED FROM DEPOSITED PLANS NUMBERED DP378029, DP401915, DP701429, DP818243, AND DP1522281 AND ARE SUBJECT TO THE PREPARATION OF A PLAN OF SURVEY AND REGISTRATION OF THE PLAN BY THE LAND AND PROPERTY INFORMATION NSW.

COPYRIGHT OF THIS PLAN AND THE ACCOMPANYING ELECTRONIC FILE(S) WHERE APPLICABLE, VESTS WITH JOHN R. HOLT SURVEYORS PTY LTD. THE PLAN AND THE ELECTRONIC FILE SHALL ONLY BE USED BY THE ADDRESSED CLIENT FOR THE PURPOSE FOR WHICH THE SURVEY WAS CARRIED OUT.

NO PART OF THIS SURVEY MAY BE REPRODUCED, STORED IN A RETRIEVAL SYSTEM OR TRANSMITTED IN ANY FORM WITHOUT THE WRITTEN PERMISSION OF THE COPY RIGHT OWNER, EXCEPT AS PERMITTED BY THE COPY RIGHT ACT 1968

THIS NOTE MUST NOT BE ERASED

Lot B
DP 401915

Lot A
DP 378029

Lot B
DP 378029


Lot 2
DP 701429

BRICK WHARF ROAD

Lot B
DP 401915


30.48 wide RESERVATION
(with foot and bike pathways)

30.48 wide RESERVATION

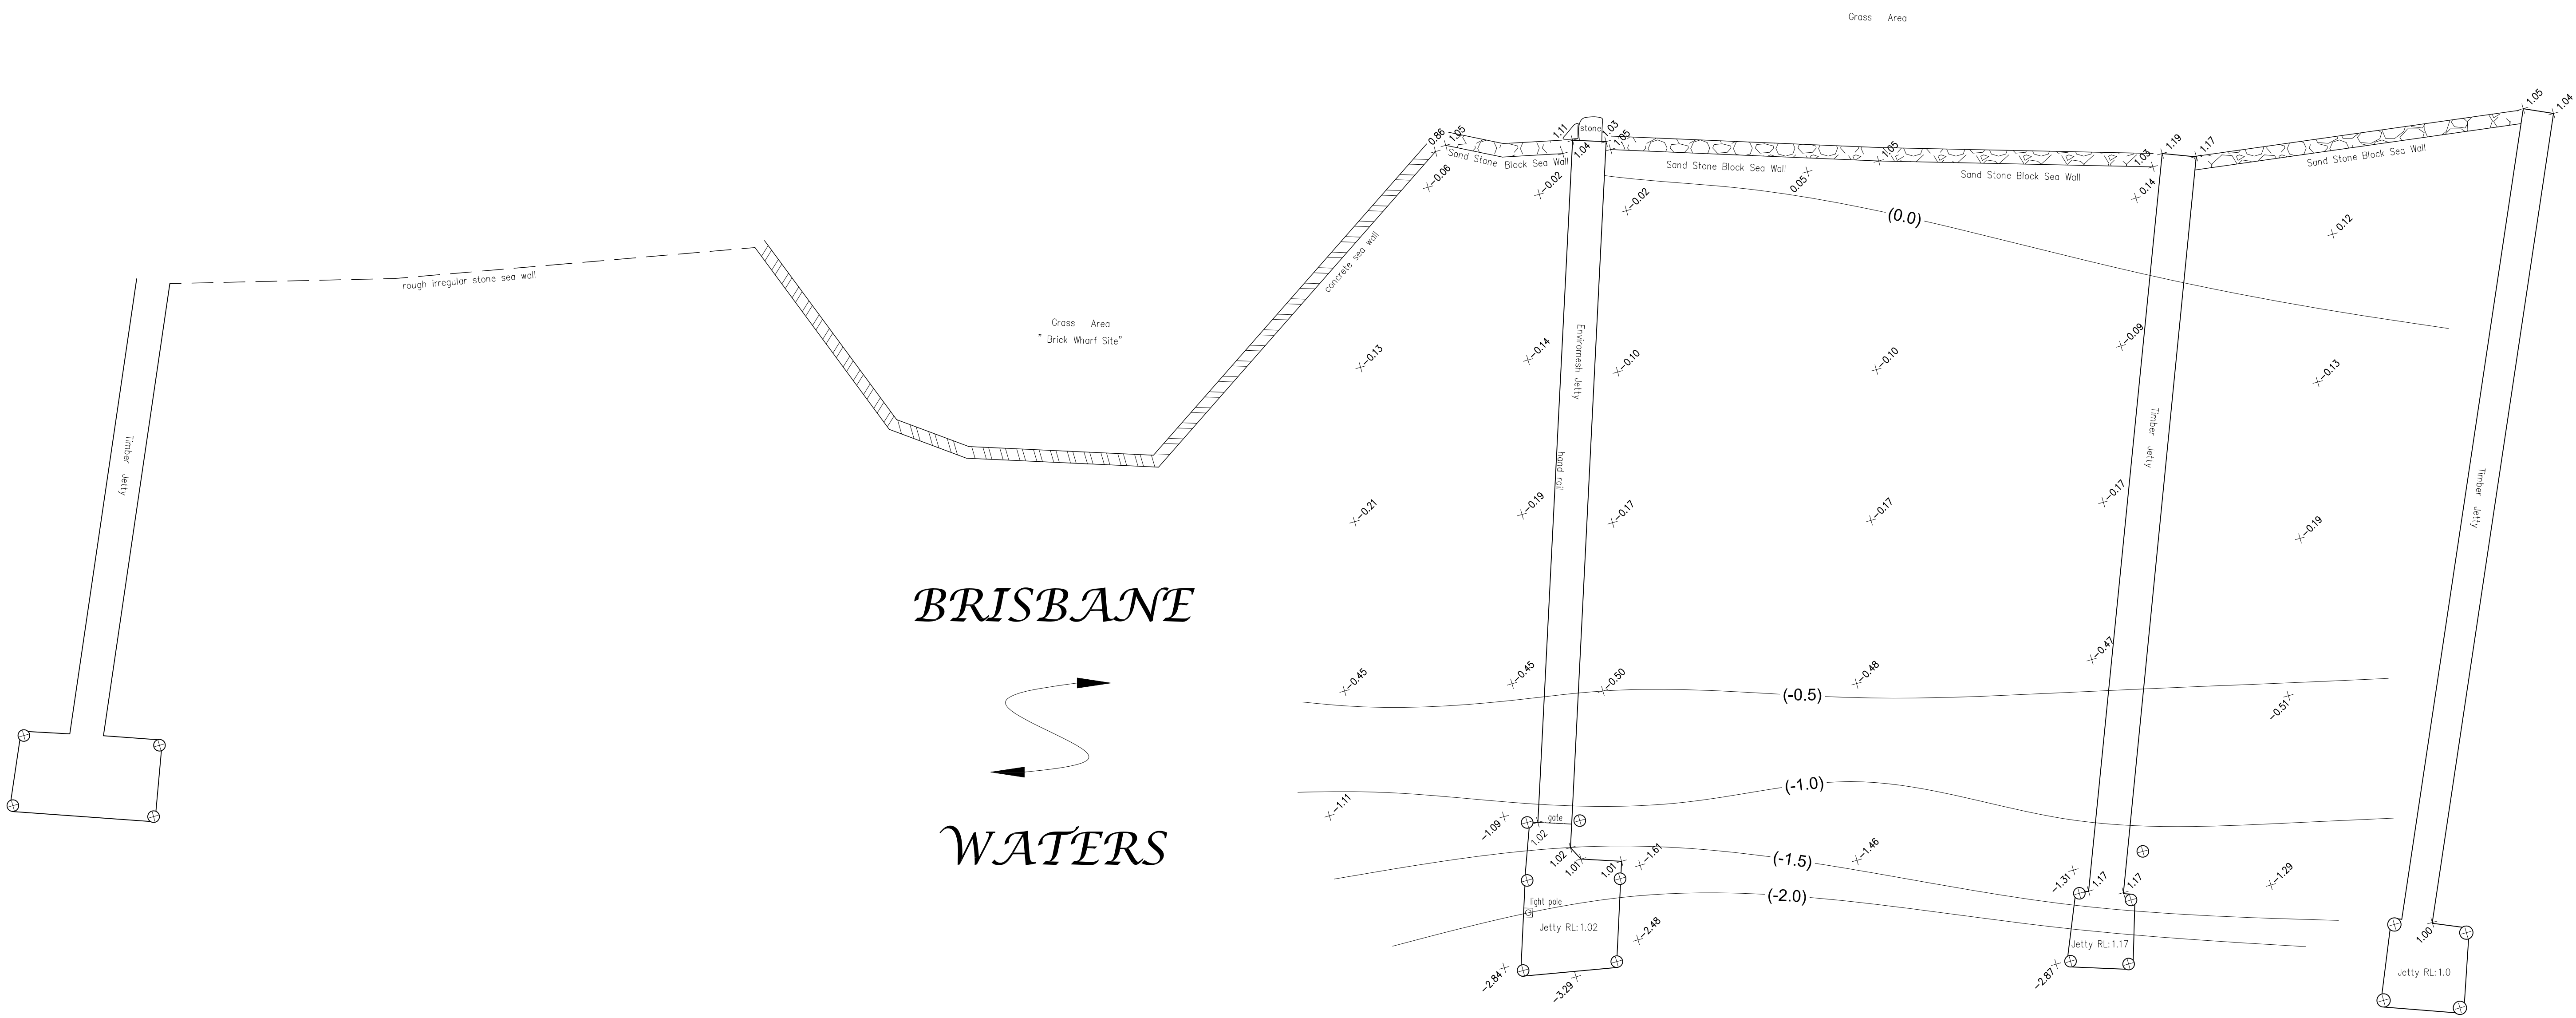

00 01 02 03 04 05 06 07 08 09 10
SCALE 1:100 @ A1
© Copyright John R. Holt Surveyors 2017

John Holt
John Robert Holt OAM, B.Surv(UNSW), ACS, AMS,
Registered Surveyor
NSW Surveyor ID No. SJ001312

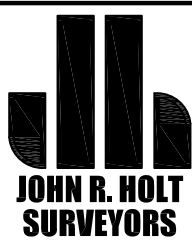

Prepared by: JOHN R. HOLT SURVEYORS PTY. LTD., 9-11 Kingsway, CRONULLA NSW 2230 P.O. Box 67, CRONULLA NSW 2230 Telephone: 9523 2581 Fax: 952 4172		Location: 34 North Burge Road WOY WOY Lot B in Deposited Plan 378029	
Client: Harbour Planning Pty Ltd	Survey type: Hydrographical & Topographical Detail Survey	Date: 23-9-2025	Scale: 1:100
Drawn: JRH	Status: A.M.D.	Date of Survey: 26-9-2025	Job Ref: 25862
Surveyed: JRH & MMC	Source: SSM 853605	R.L. 0.891 AHD	Issue: A