



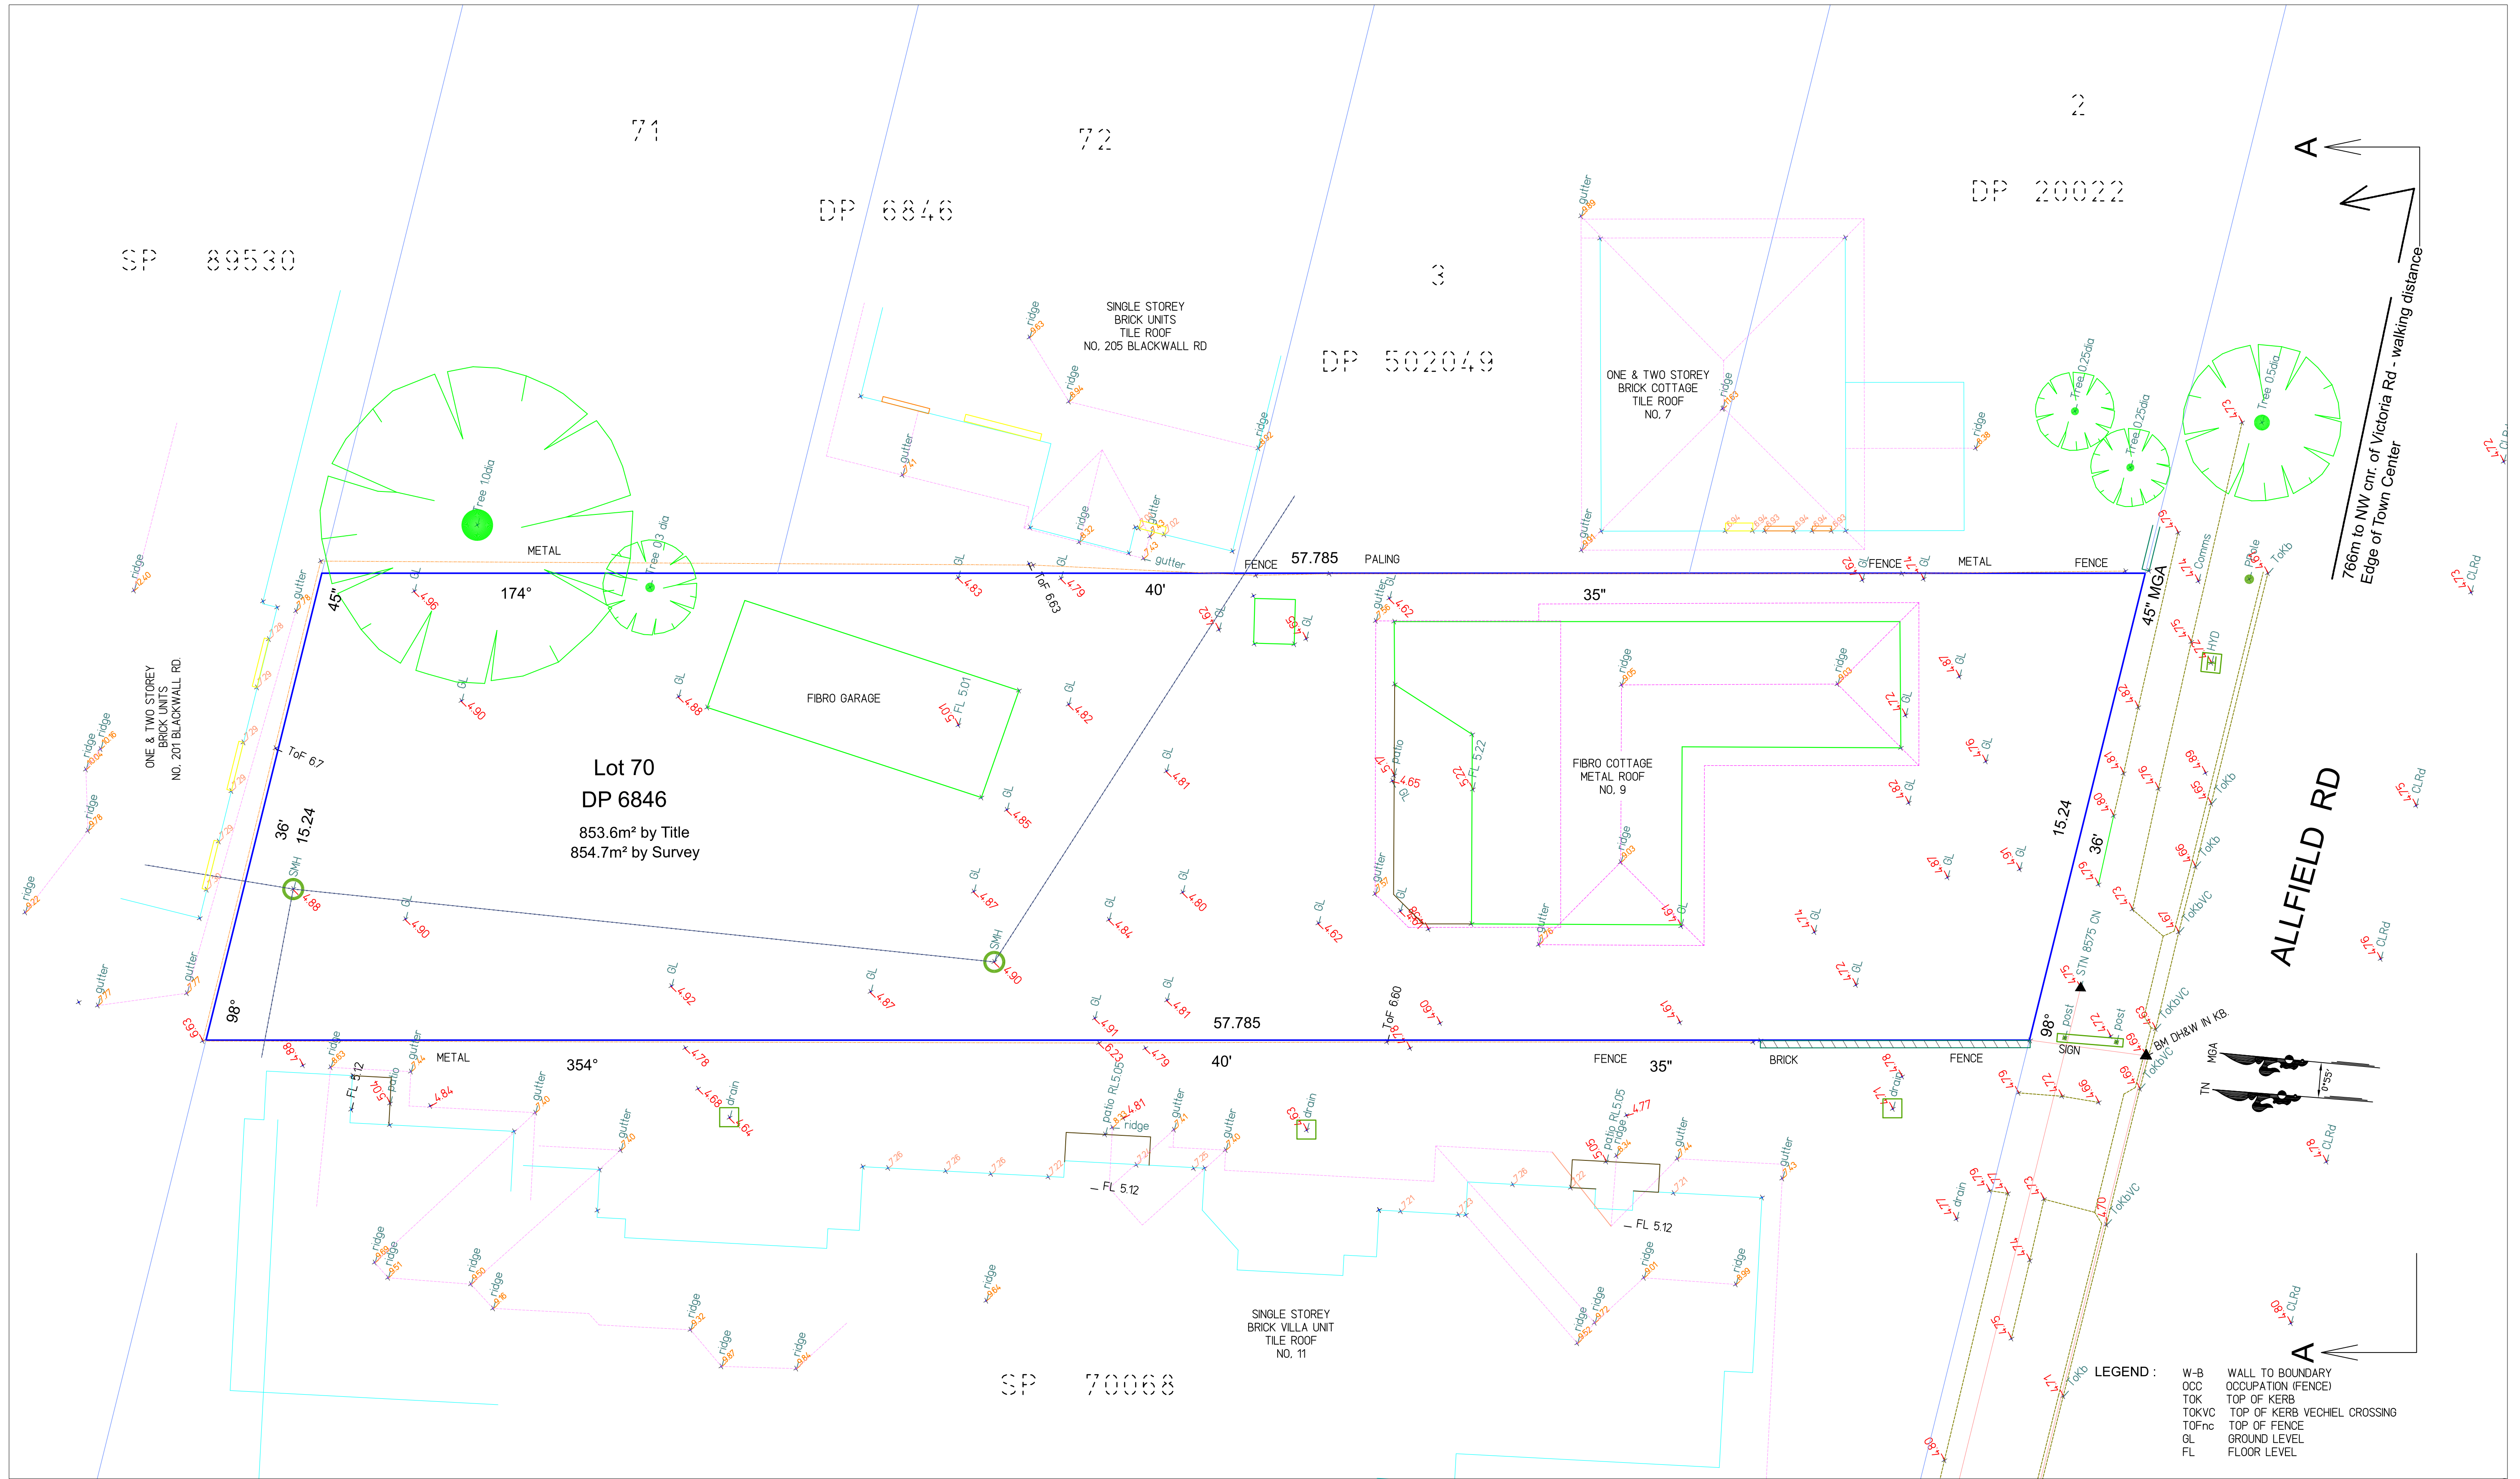

NOTES:
A) THIS SURVEY IS SPECIFICALLY FOR DETAIL PURPOSES ONLY. THE POSITION SHOWN IS APPROXIMATE ONLY UNLESS OTHERWISE DIMENSIONED.
B) SERVICES SHOWN HAVE BEEN DERIVED FROM VISUAL EVIDENCE APPARENT AT THE TIME OF SURVEY OTHER SERVICES MAY EXIST WHICH ARE NOT SHOWN.
C) DETAIL ON THIS PLAN HAS BEEN LOCATED FOR PLOTTING PURPOSES ONLY UNLESS DIMENSIONED.
D) DIAMETER, HEIGHT & SPREAD OF TREES ARE APPROXIMATE ONLY.
E) DIMENSIONS FROM DP6846, BEARINGS ON M.M.
F) THESE NOTES ARE AN INTEGRAL PART OF THIS PLAN AND CANNOT BE REMOVED.
G) DATUM IS BASED ON PM9585 WITH A VALUE OF 4.446 AHD WITH AN ORDER OF LB. SOURCE SCIMS 3/04/2026.
H) AREA SHOWN IS PER TITLE DIAGRAMS.
I) BOUNDARIES SHOULD BE MARKED BY A REGISTERED SURVEYOR PRIOR TO CONSTRUCTION AFFECTED BY ANY TITLE BOUNDARIES.

REVISION : 17/04/2026 CORRECTION DISTANCETO TOWN CENTER 766m

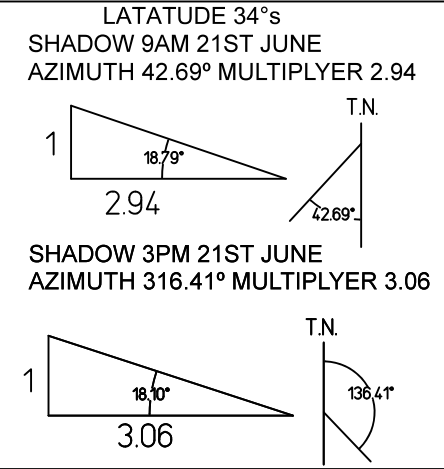


MICHAEL J BURG
Registered Surveyor NSW No.628 Ba.Appl.Sc. Surveying M.I.S.
3/10 Arthur Ave CRONULLA 2230 NSW
Ph Mobile 0407 043377 email mickburg@me.com

DETAIL SURVEY
LOT 70 IN DP6846
9 ALLFIEND RD WOY WOY

Drawn	Datum	Scale	File	Date
MJB	AHD	1:100 1:200	A1 A3 1955 260403	3/04/2026



Only visible services have been shown. It is recommended that DIAL BEFORE YOU DIG be contacted regularly during designing and before starting any construction.
NOTE: Not all service providers list on DB4UD.

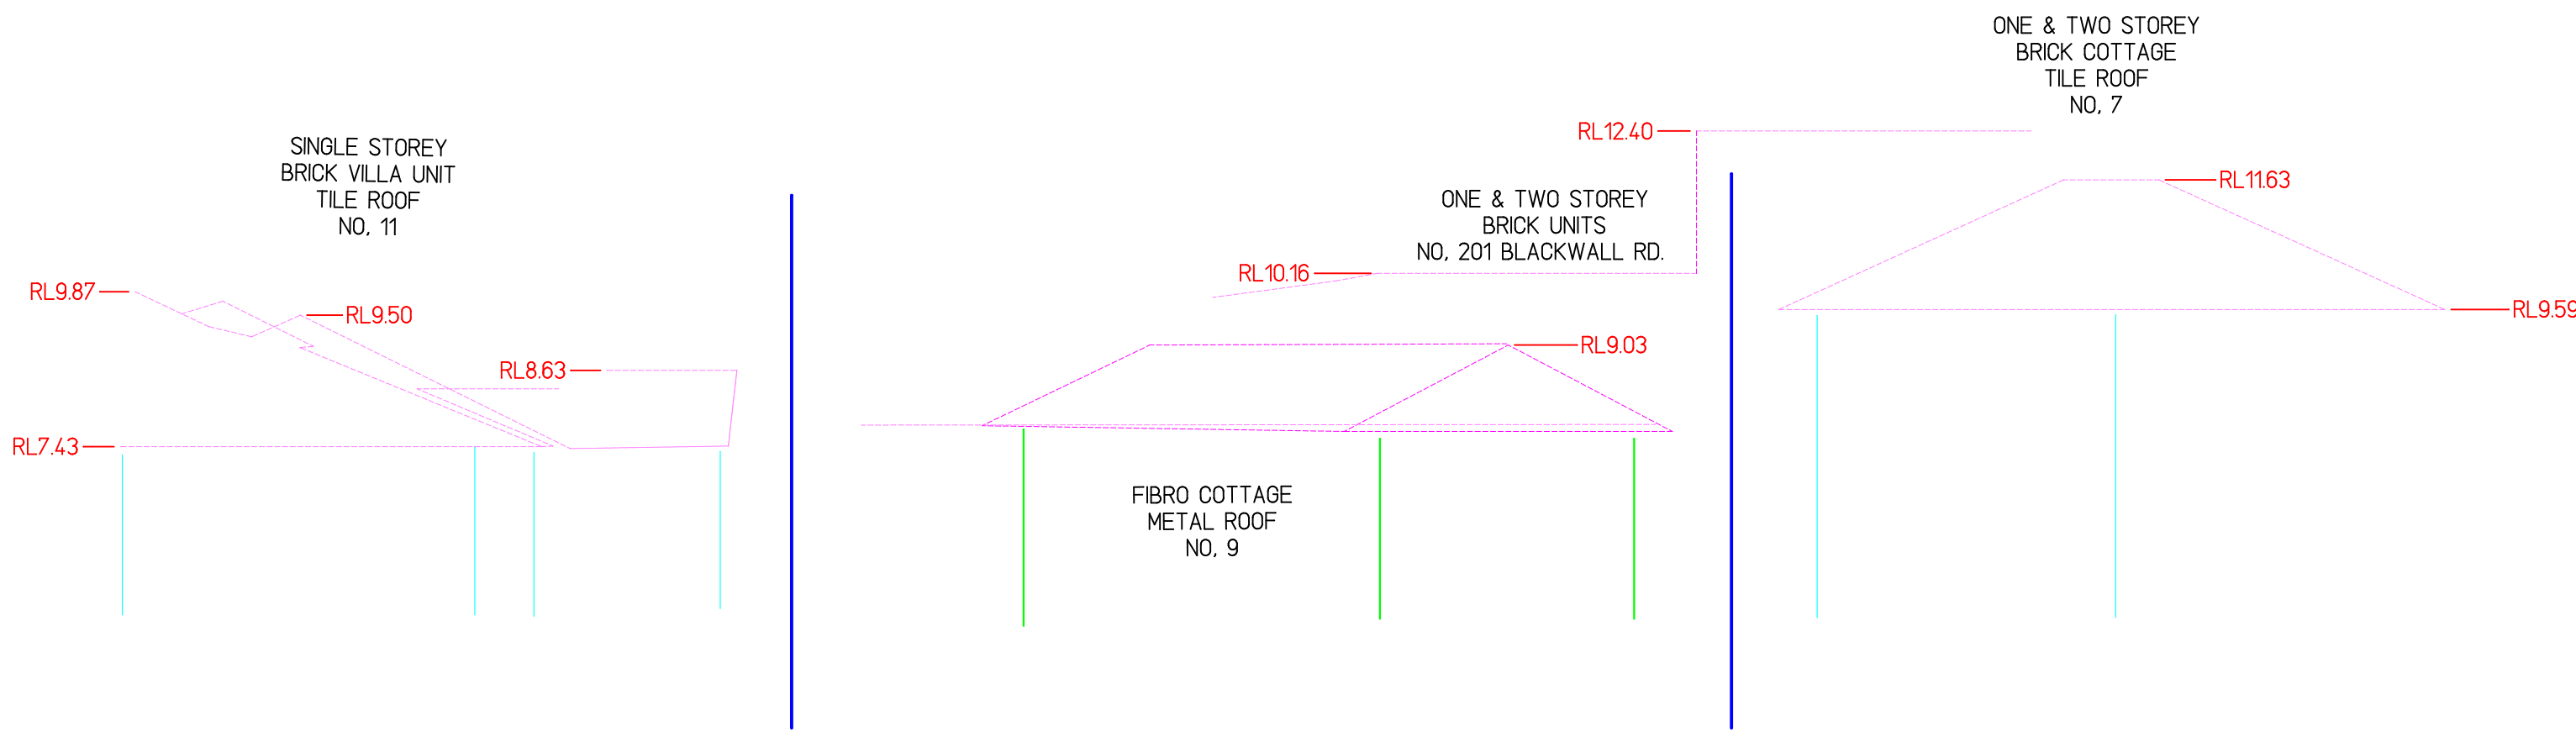

SECTION A-A

© MICHAEL J BURG Registered Surveyor NSW No. 628 Ba.Appl.Sc. Surveying M.I.S. 3/10 Arthur Ave CRONULLA 2230 NSW Ph Mobile 0407 043377 email mickburg@me.com				
ELEVATIONS LOT 70 IN DP6846 9 ALLFIEND RD WOY WOY				
Drawn	Datum	Scale	File	Date
MJB	AHD	1:100 A1 1:200 A3	1955 260403	3/04/2026