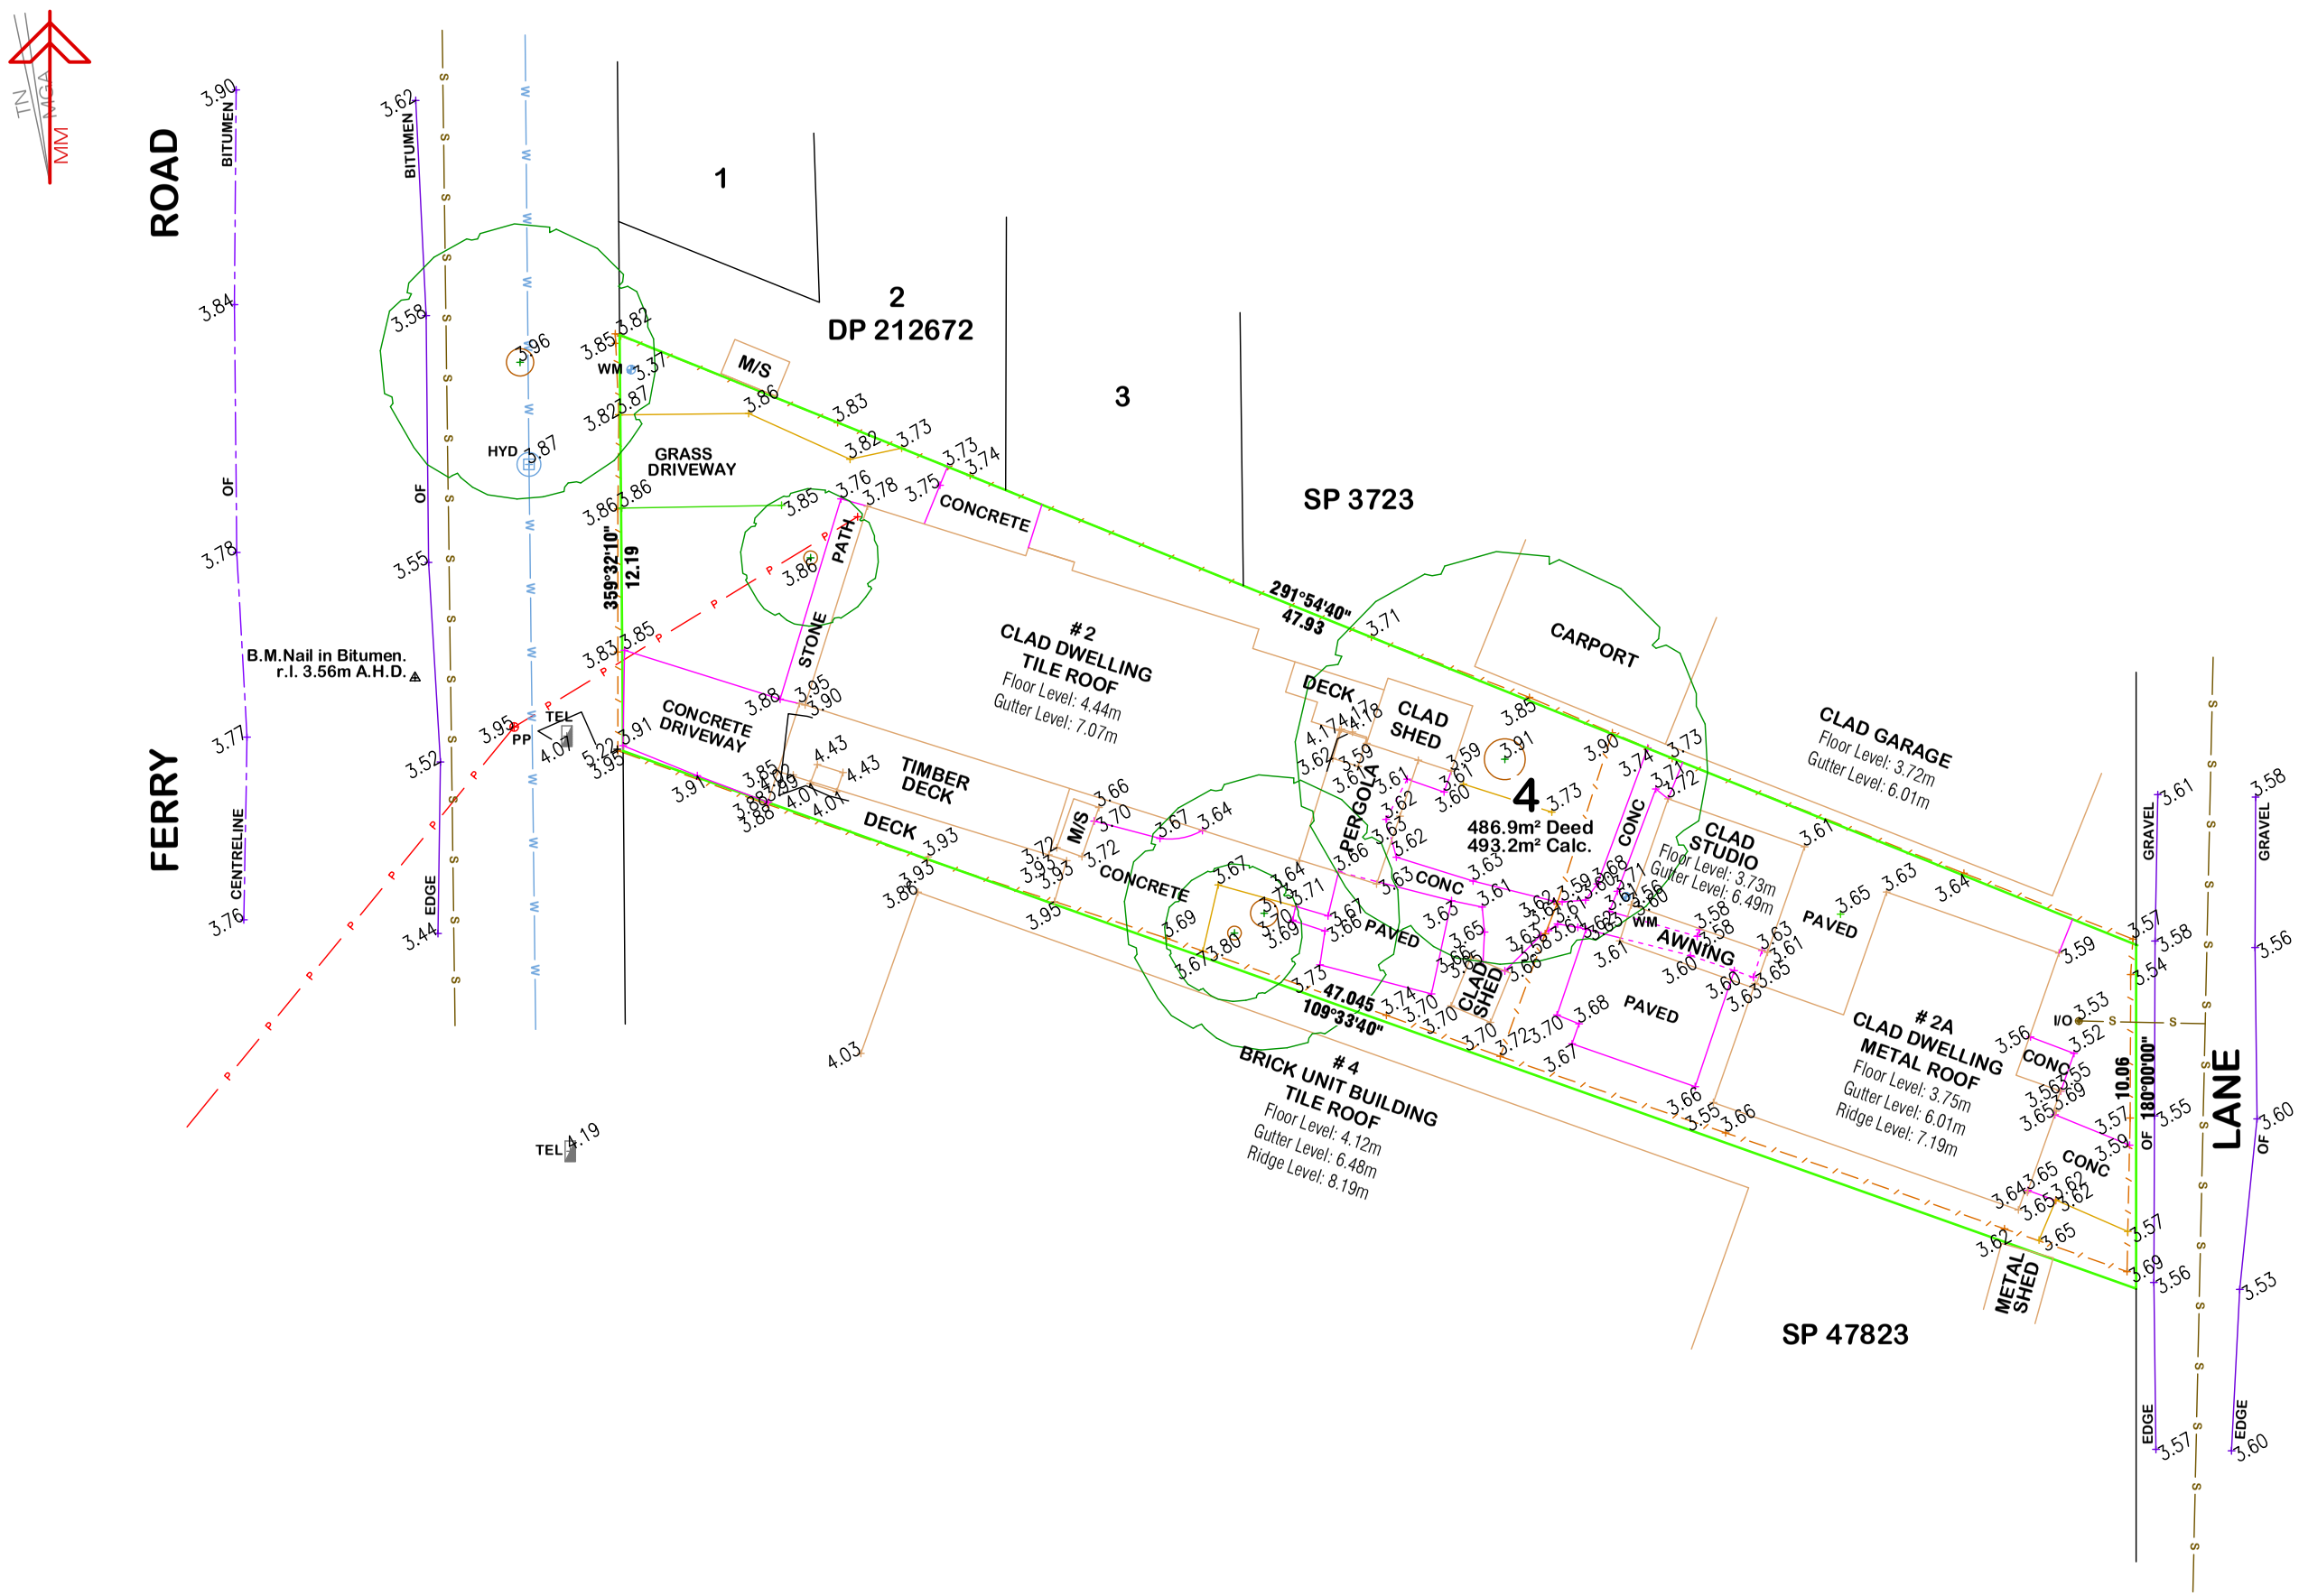

www.dialbeforeyoudig.com.au
DIAL 1100 BEFORE YOU DIG

Origin of Levels : SSM 11742 fd.
Location : Cnr Ferry Rd & Booker Bay Rd, Ettalong Beach.
R.L. : 3.799m A.H.D.

These Drawings are for the express use of the intended recipient only. These drawings are not to be used / copied or forwarded to any unauthorised parties in part or whole without the express permission of Clarke Dowdle & Associates. Copyright and rights of use remain the property of Clarke Dowdle & Associates.

revision	description:	date:

client: **POLSELLI**

approved: | assessed: **A.W.C.** | drawn: **R.G.** | surveyed: **L.F.** | Registered Surveyor

Clarke Dowdle & Associates
Development Consultants
surveyors - planners - ecologists - bushfire consultants
#1 OSCAR STREET
UMINA BEACH NSW 2257
ph (02)43443553 fax (02)43446636
email admin@cdasurveys.com.au
Po Box 3122 Umina NSW 2257

project: **#2 FERRY ROAD, ETTALONG BEACH.**

details: **Lot 4 in DP 10108**

drawing: **PLAN SHOWING SPOT-LEVELS, CONTOURS & DETAIL.**

red. ratio:	1:200	datum:	A.H.D.
reference #Go:	24084	ref ext:	
contour interval:	1m	DA #:	
job date:	11/05/2021	number in set:	1 of 1
LGA:	CENTRAL COAST		
Parish:	PATONGA		
County:	NORTHUMBERLAND		

- all dimensions are in metres unless otherwise shown.
- check and confirm all areas & dimensions on site prior to the commencement of any works.
- do not scale from face of plan.
- preliminary boundary fixation has been undertaken only.
- if any construction is planned on or close to the boundaries further survey work will be required.
- a complete investigation of services has not been undertaken for this survey.
- services shown hereon have been located by visible features only.
- tree trunk & height dimensions are approximate only.
- tree spreads are approximate only but have been drawn to scale.
- ridge& gutter levels displayed on buildings are approximate only.
- underground utility mains locations are provided by Council diagrams & are approx positions only.